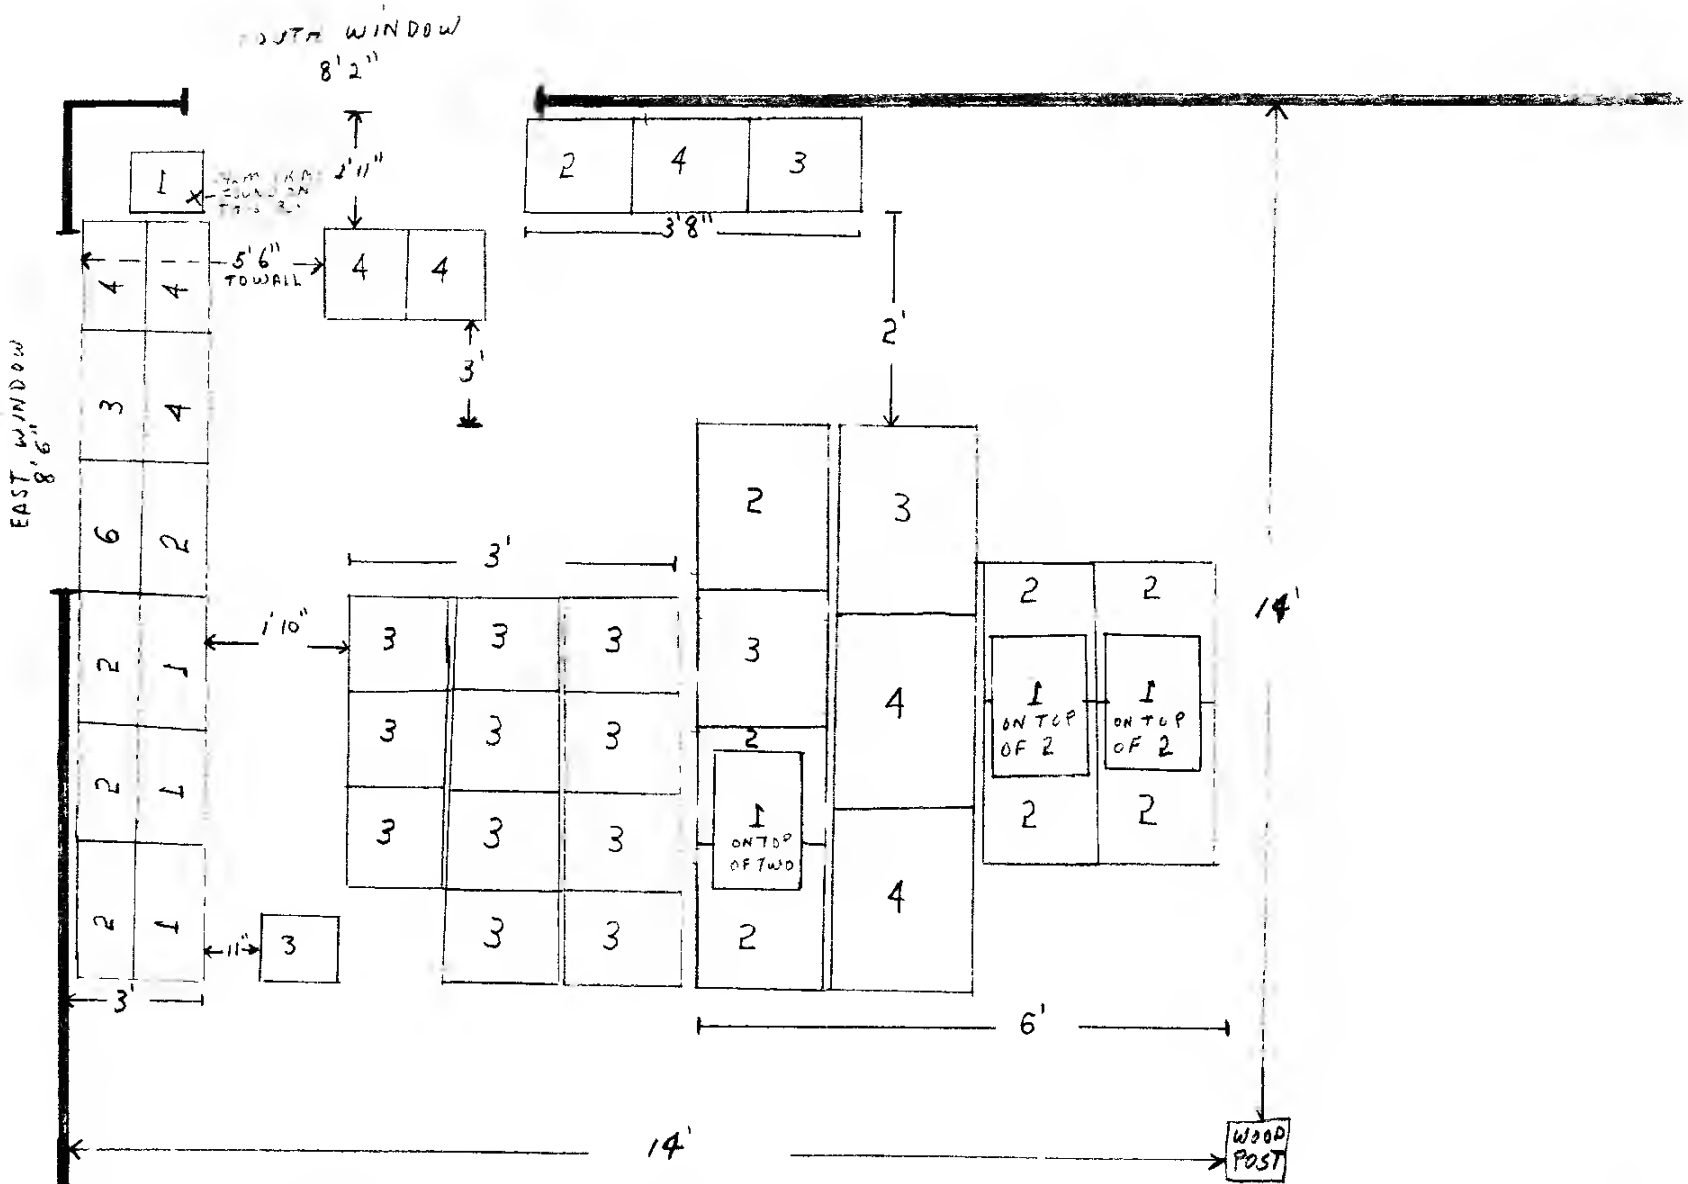

BOOK ARRANGEMENT SOUTHEAST CORNER 6TH FLOOR

TEXAS SCHOOL BOOK BUILDING 411 ELM ST. DALLAS, TEXAS

NUMBERS IN BLOCKS DENOTES HEIGHT OF CASES

SKETCH MADE 11-25-63 10:00 A.M. BY DET'S. B.G. BROWN + R.L. STUDEBAKER

IDENTIFICATION BUREAU DALLAS POLICE DEPT. DALLAS, TEXAS

NOT TO SCALE